75199 ~ CG419

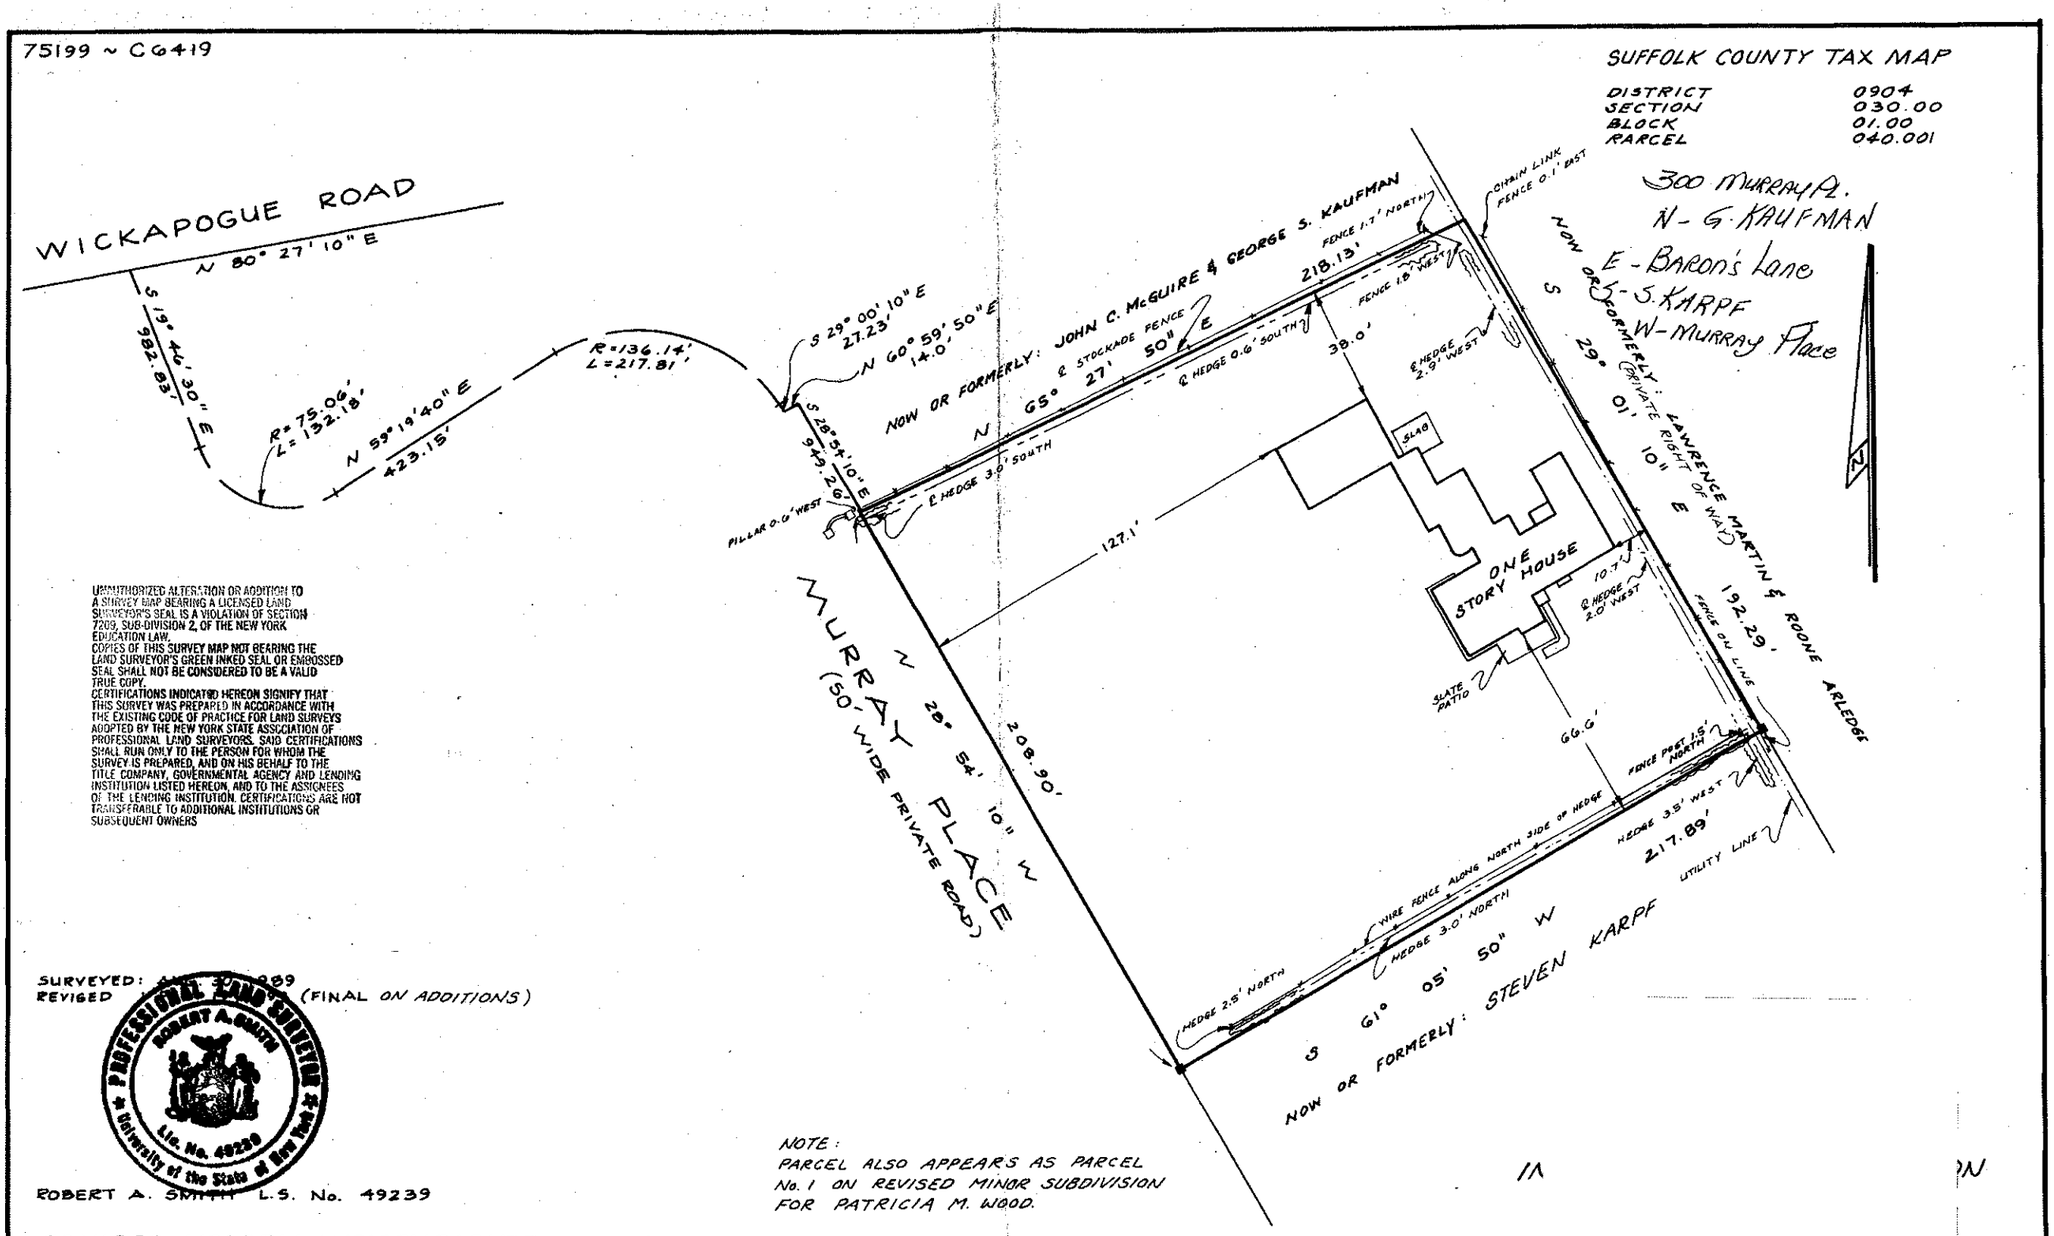

SUFFOLK COUNTY TAX MAP

DISTRICT	0904
SECTION	030.00
BLOCK	01.00
PARCEL	040.001

300 MURRAY PL.
N - G. KAUFMAN
E - BARON'S LANE
S - S. KARPF
W - MURRAY PLACE

UNAUTHORIZED ALTERATION OR ADDITION TO A SURVEY MAP BEARING A LICENSED LAND SURVEYOR'S SEAL IS A VIOLATION OF SECTION 7209, SUB-DIVISION 2, OF THE NEW YORK EDUCATION LAW.
COPIES OF THIS SURVEY MAP NOT BEARING THE LAND SURVEYOR'S GREEN INKED SEAL OR EMBOSSED SEAL SHALL NOT BE CONSIDERED TO BE A VALID TRUE COPY.
CERTIFICATIONS INDICATED HEREON SIGNIFY THAT THIS SURVEY WAS PREPARED IN ACCORDANCE WITH THE EXISTING CODE OF PRACTICE FOR LAND SURVEYS ADOPTED BY THE NEW YORK STATE ASSOCIATION OF PROFESSIONAL LAND SURVEYORS. SAID CERTIFICATIONS SHALL RUN ONLY TO THE PERSON FOR WHOM THE SURVEY IS PREPARED, AND ON HIS BEHALF TO THE TITLE COMPANY, GOVERNMENTAL AGENCY AND LENDING INSTITUTION LISTED HEREON, AND TO THE ASSIGNEES OF THE LENDING INSTITUTION. CERTIFICATIONS ARE NOT TRANSFERABLE TO ADDITIONAL INSTITUTIONS OR SUBSEQUENT OWNERS

SURVEYED: [illegible] 1989
REVISED [illegible] (FINAL ON ADDITIONS)

PROFESSIONAL LAND SURVEYOR
ROBERT A. SMITH
Lic. No. 49239
State University of the State of New York

ROBERT A. SMITH L.S. No. 49239

NOTE:
PARCEL ALSO APPEARS AS PARCEL No. 1 ON REVISED MINOR SUBDIVISION FOR PATRICIA M. WOOD.

SQUIRES · HOLDEN · WEISENBACHER · SMITH
LAND SURVEYORS ~ ENGINEERS
SOUTHAMPTON ~ N.Y.